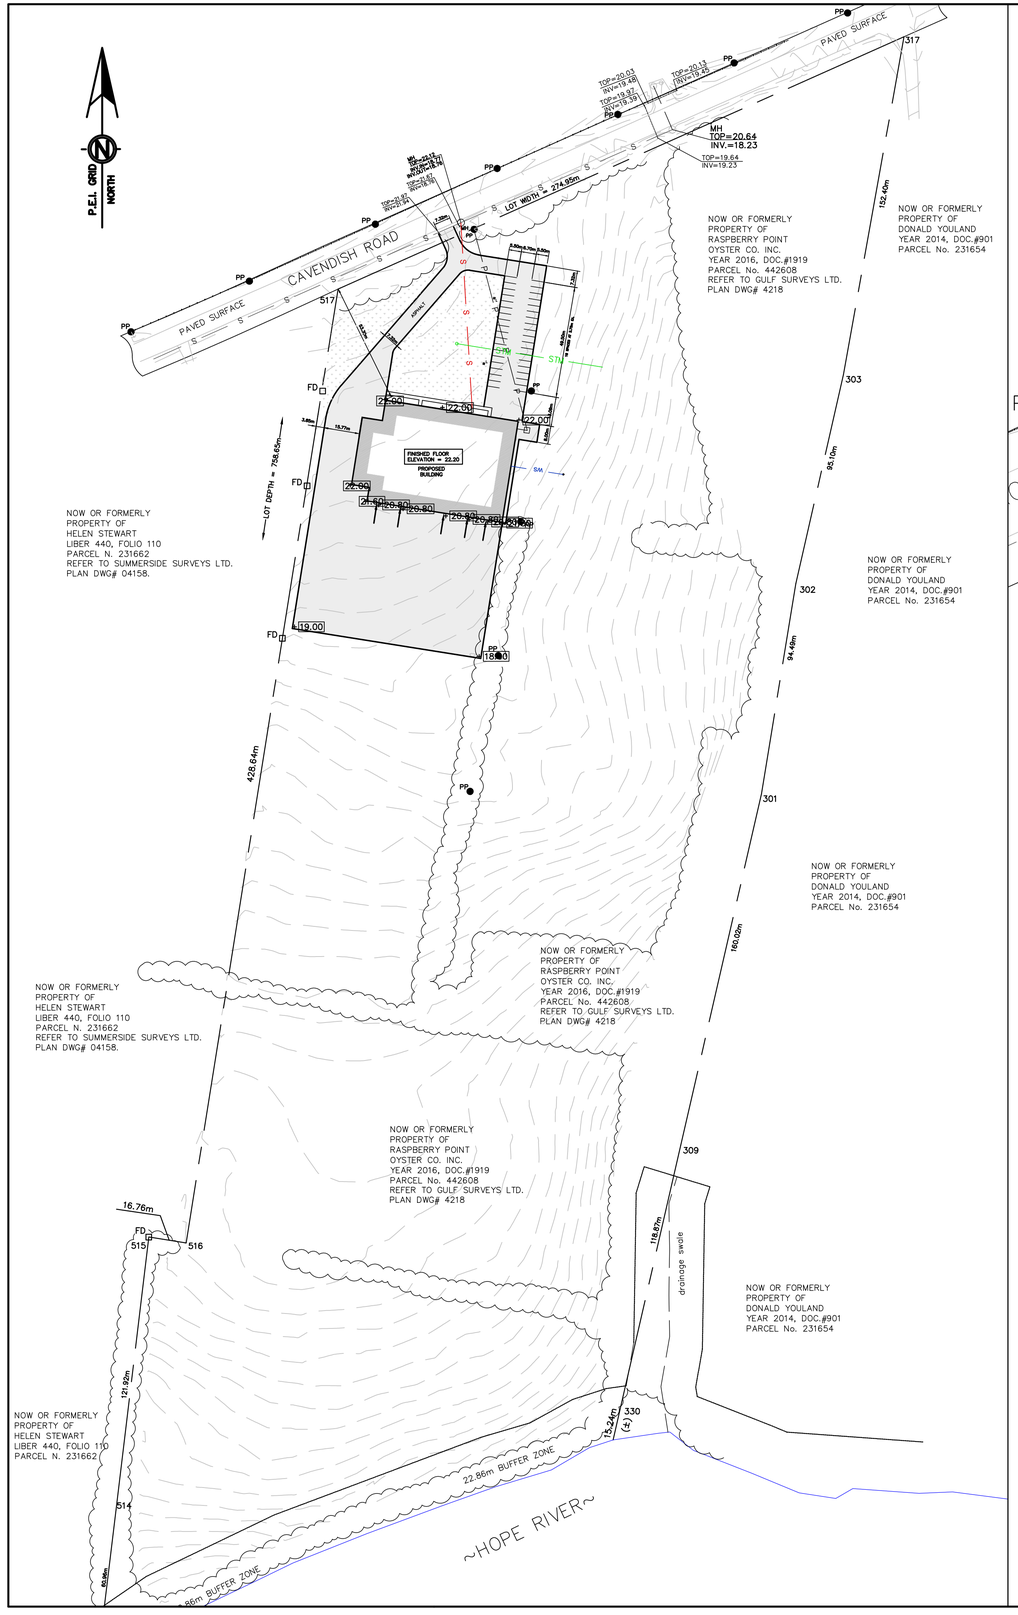

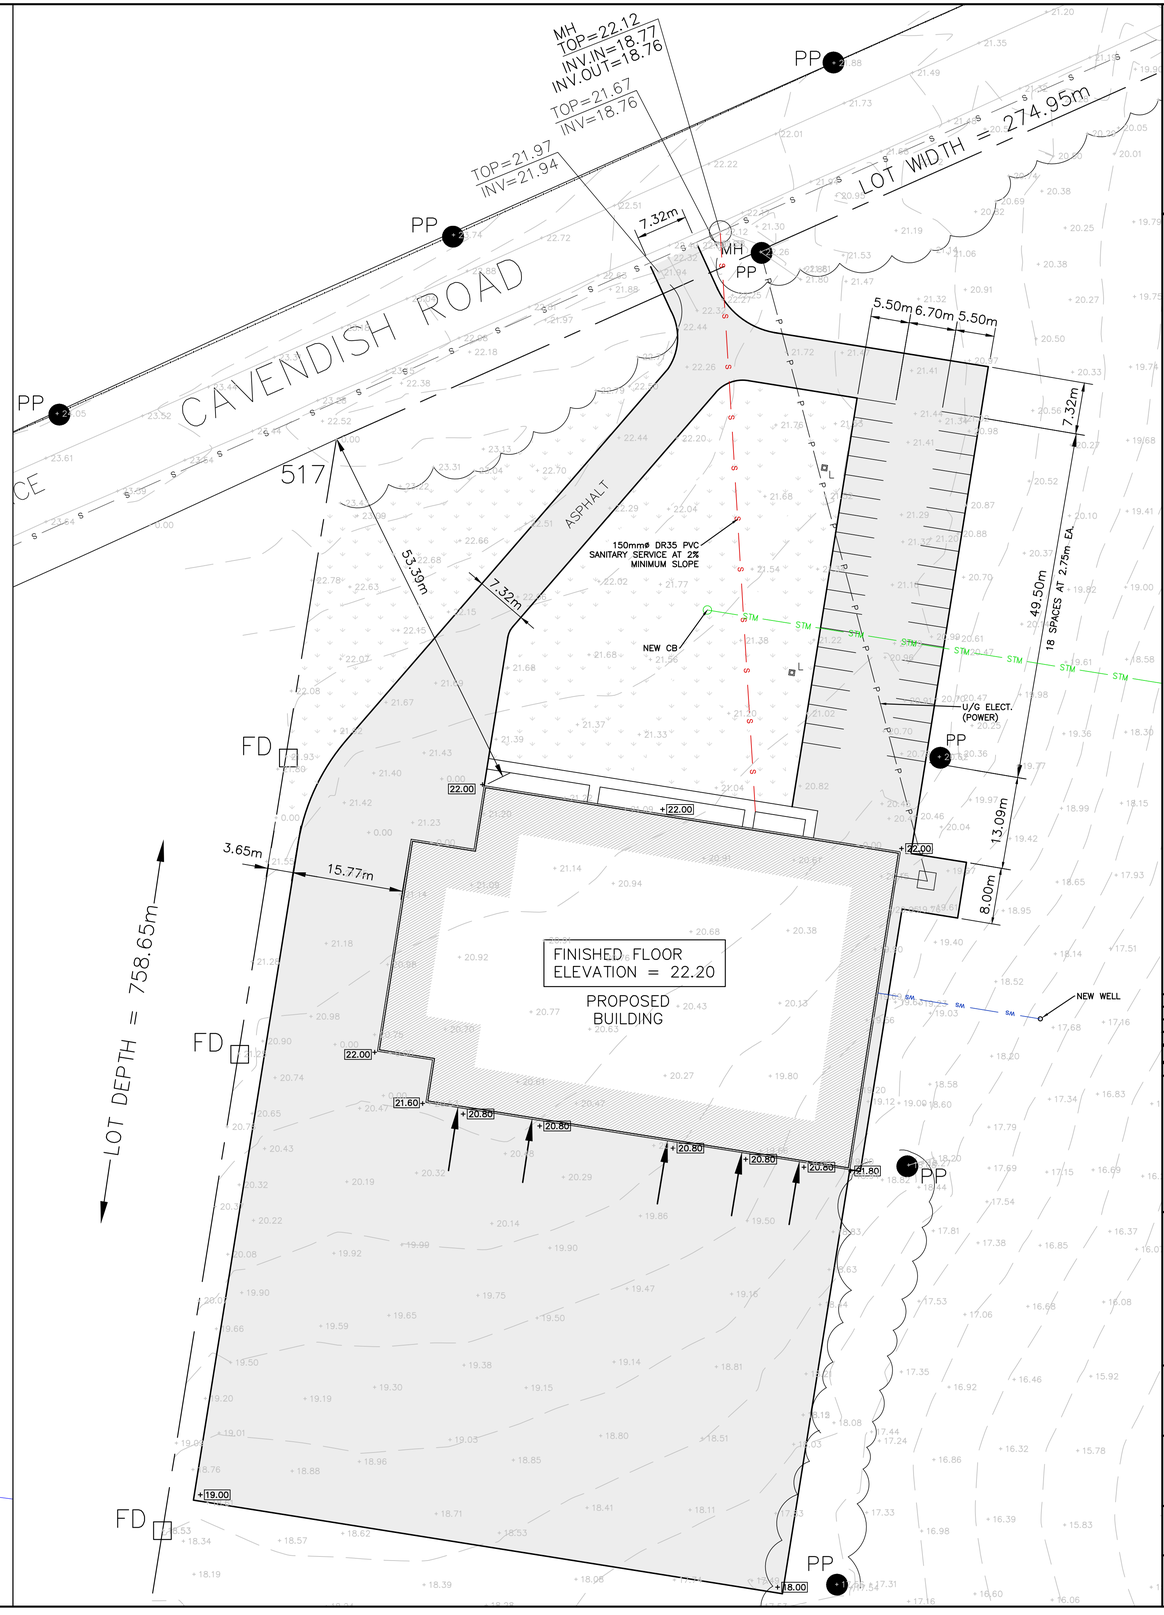

Location Plan:

PARKING CALCULATION:

1. IN ACCORDANCE WITH RESORT MUNICIPALITY BYLAW 2017, SECTION # 2 DEFINITIONS (2.42(2)) FOR FLOOR AREA IN A COMMERCIAL BUILDING, THE TOTAL (OCCUPIED) PROCESSING, SHOP AND OFFICE FLOOR AREA (IE. LESS STORAGE, UTILITY, WASHROOMS, LUNCH ROOM) IS APPROXIMATELY 10500 SQ. FT.
2. REFERENCING SECTION 35 - PARKING REQUIREMENTS FOR INDUSTRIAL, 1 PARKING SPACE PER 300 SQ. FT. RESULTS IN A TOTAL REQUIREMENT OF 35 PARKING SPACES AT 9' X 18'.

STA.	COORDINATE TABLE NAD83(CSRS) 2010, VELOCITY MODEL V6.0.0 EXPRESSED IN METRES	
No.	EASTING	NORTHING
301	367296.253	713880.928
302	367311.468	713974.183
303	367332.591	714066.905
309	367260.438	713724.968
317	367359.501	714216.912
330	367233.832	713609.111
513	367002.615	713502.706
514	367009.889	713563.235
515	367024.432	713684.285
516	367040.986	713681.648
517	367108.392	714104.955

No.	By	Description	Date
3			
2			
1	C.M.	ISSUED FOR REVIEW	06/26/20

REVISIONS

Consultant

SCL Engineering (2005) Inc.
Consulting Engineers & Project Managers
16 Great George Street, Landing Place
P.O. Box 731, Charlottetown, P.E.I., C1A 7L3
Phone: (902) 628-8620, Fax: (902) 892-8620

Engineer's Seal

PROFESSIONAL ENGINEER
R.C. MacCallum
No. 589
PRINCE EDWARD ISLAND

Project Title

RASPBERRY POINT OYSTERS
Bayview, PEI

Drawing Title

SITE PLANS

Project No.	220022	Date	June 2020
Checked	C.M.	Scale	1:400 (OVERALL SITE = 1:1250)
Drawn	C.M.	File Name	

This drawing is the property of SCL Engineering Inc and shall not be used on other projects or extensions to this project, or as shop drawings, except in writing from the Engineer.

Sheet C1

Rev No. 0